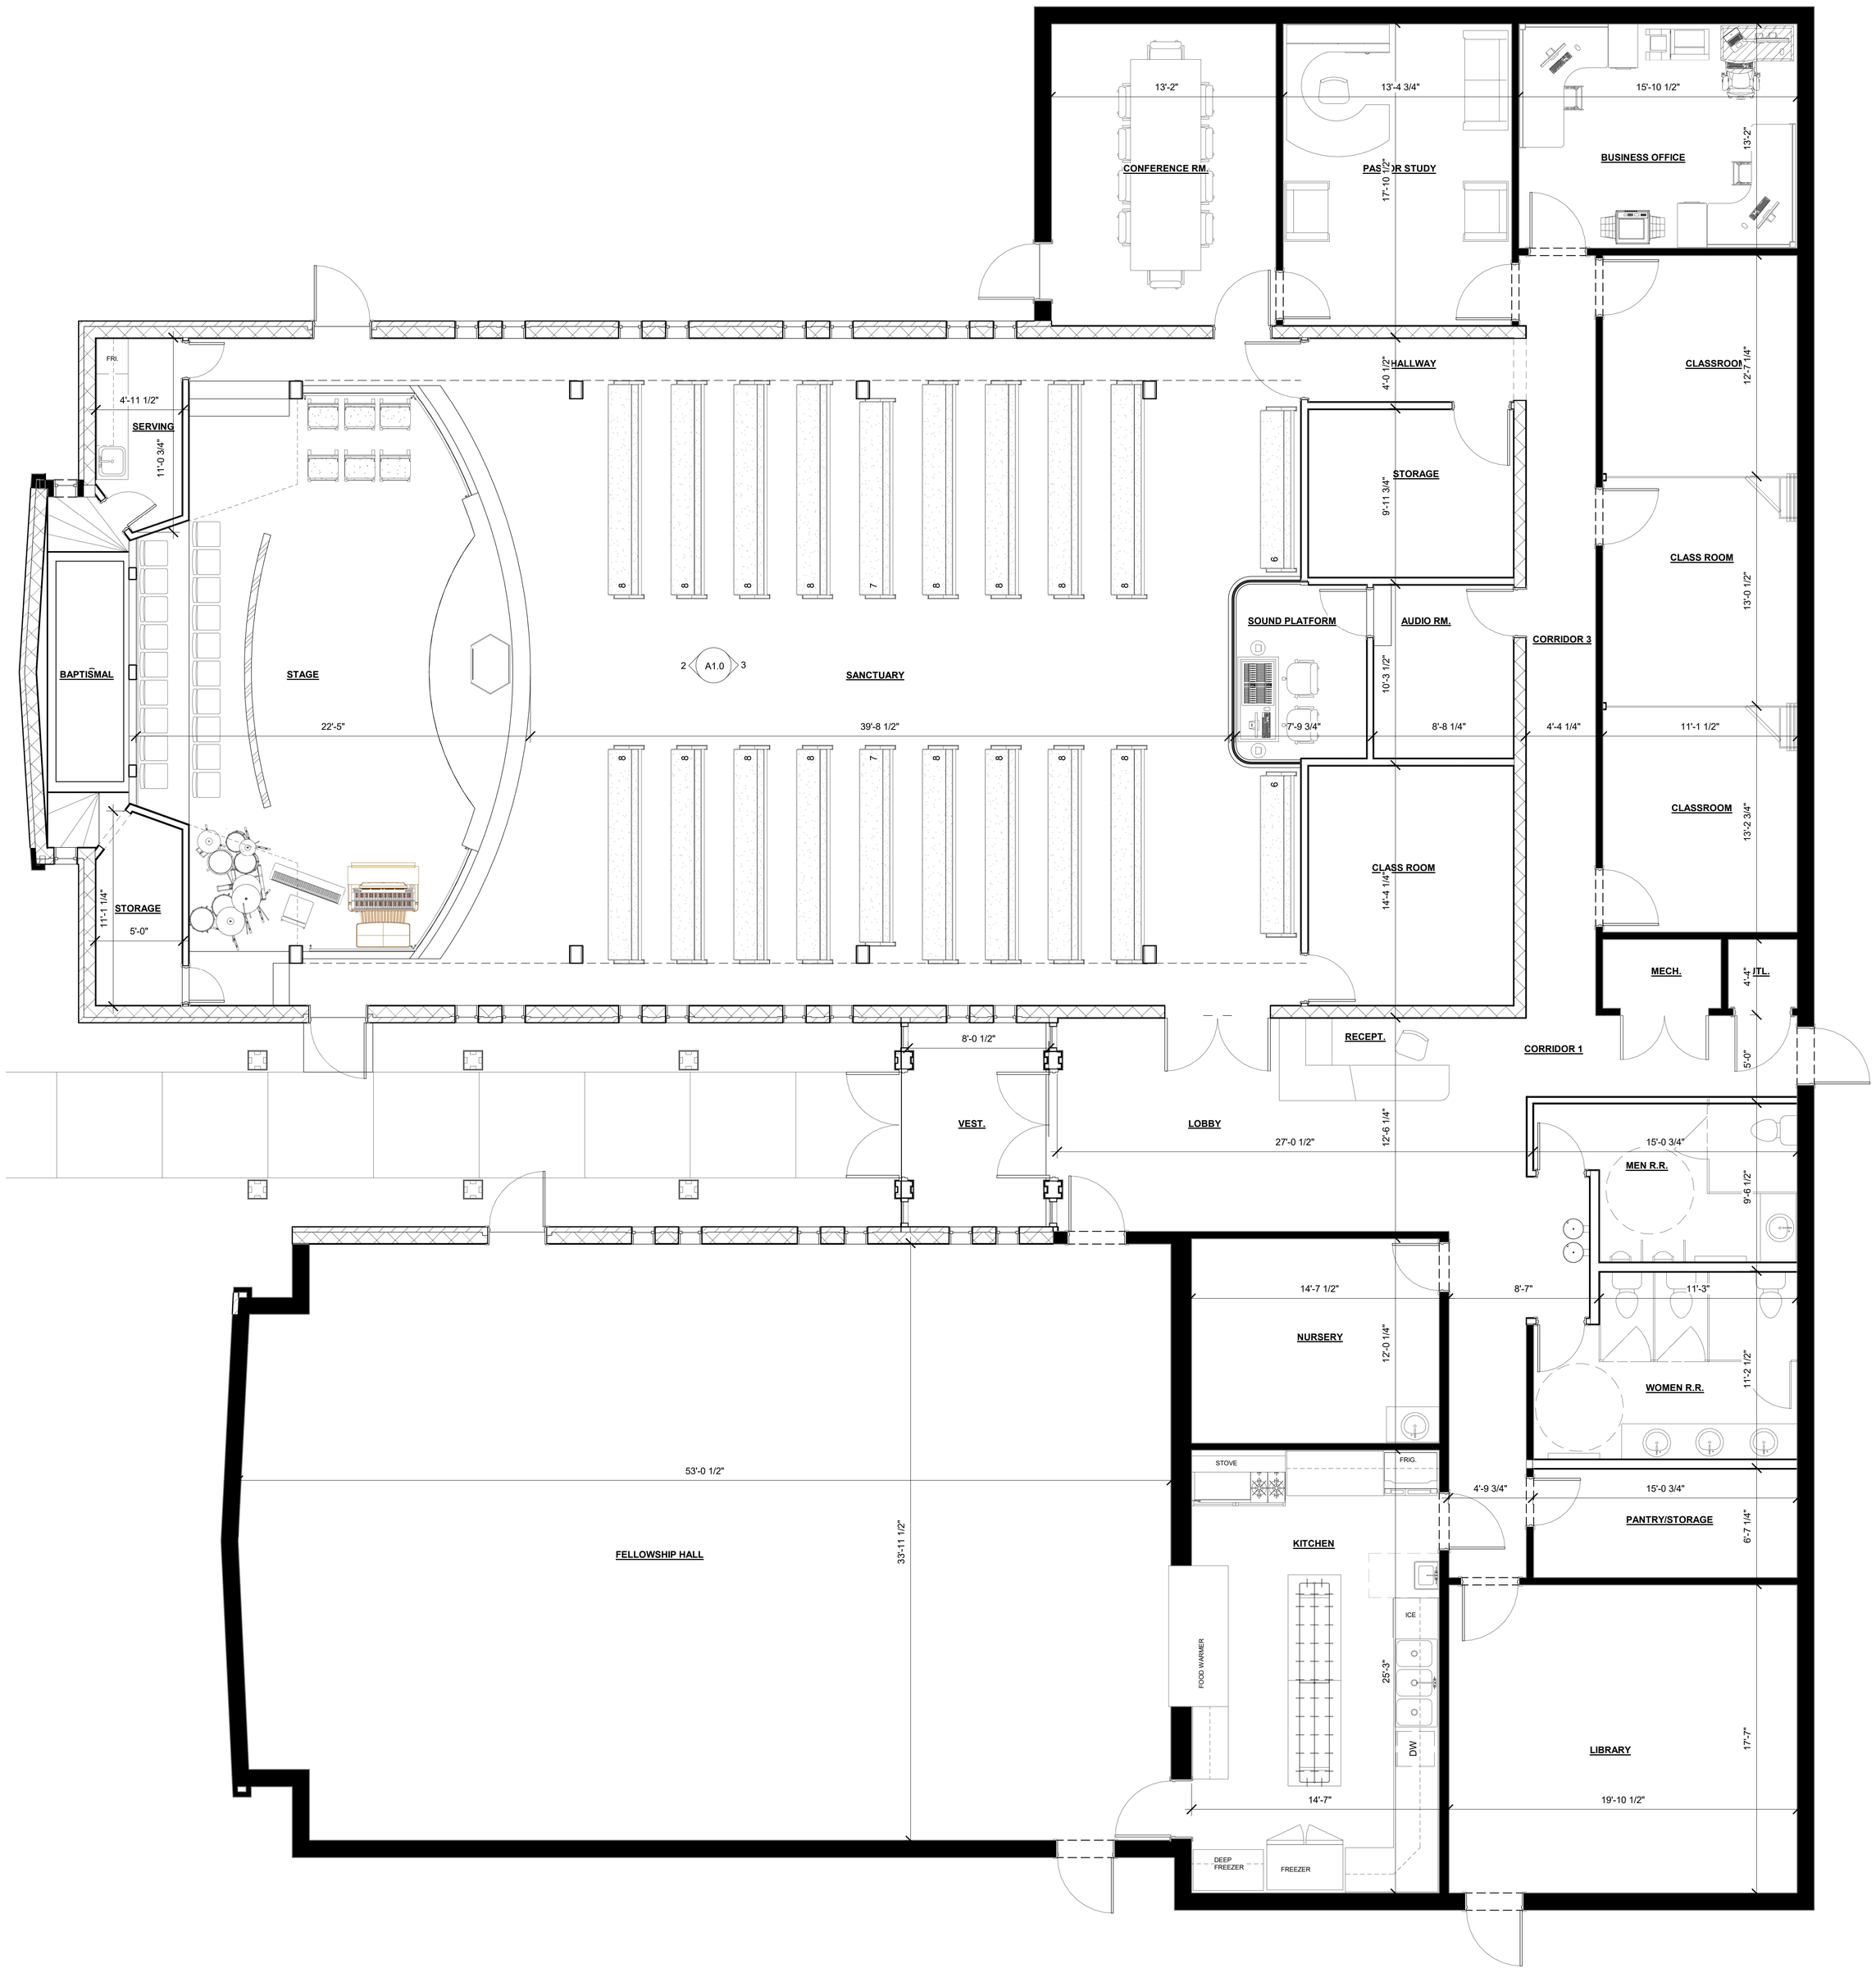

1 Dimensioned Plan
1/4" = 1'-0"

SHEET NUMBER: A1.1

DATE: 12/02/19

REVISIONS:

REVISIONS:

JOB NO: 275-09

PROJECT: BULLOCK TEMPLE REMODEL DESIGN
LITTLE ROCK, AR

SHEET TITLE: **FLOOR PLAN**

REGISTERED ARCHITECT
WOODS
ARKANSAS
NO C-480
3/01/2018

STAMP

SAYLES DESIGN
ARCHITECTURE ✦ PLANNING ✦ INTERIOR DESIGN
1310 W. Daisy Bates, Little Rock, AR 72202 (662) 769-1717

SHEET NUMBER: A1.2

DATE: 05/01/20

REVISIONS:

REVISIONS:

JOB NO: 275-09

PROJECT: BULLOCK TEMPLE CHURCH RENOVATION
1513 S. PARK STREET
LITTLE ROCK, AR 72202

SHEET TITLE: **SANCTURARY RENDERING**

STATUS:

SAYLES DESIGN
ARCHITECTURE ✦ PLANNING ✦ INTERIOR DESIGN
1310 W. Daisy Bates, Little Rock, AR 72202 (662) 769-1717